
AREA SCHEDULE	
POD 1	14.77
Grand total	14.77

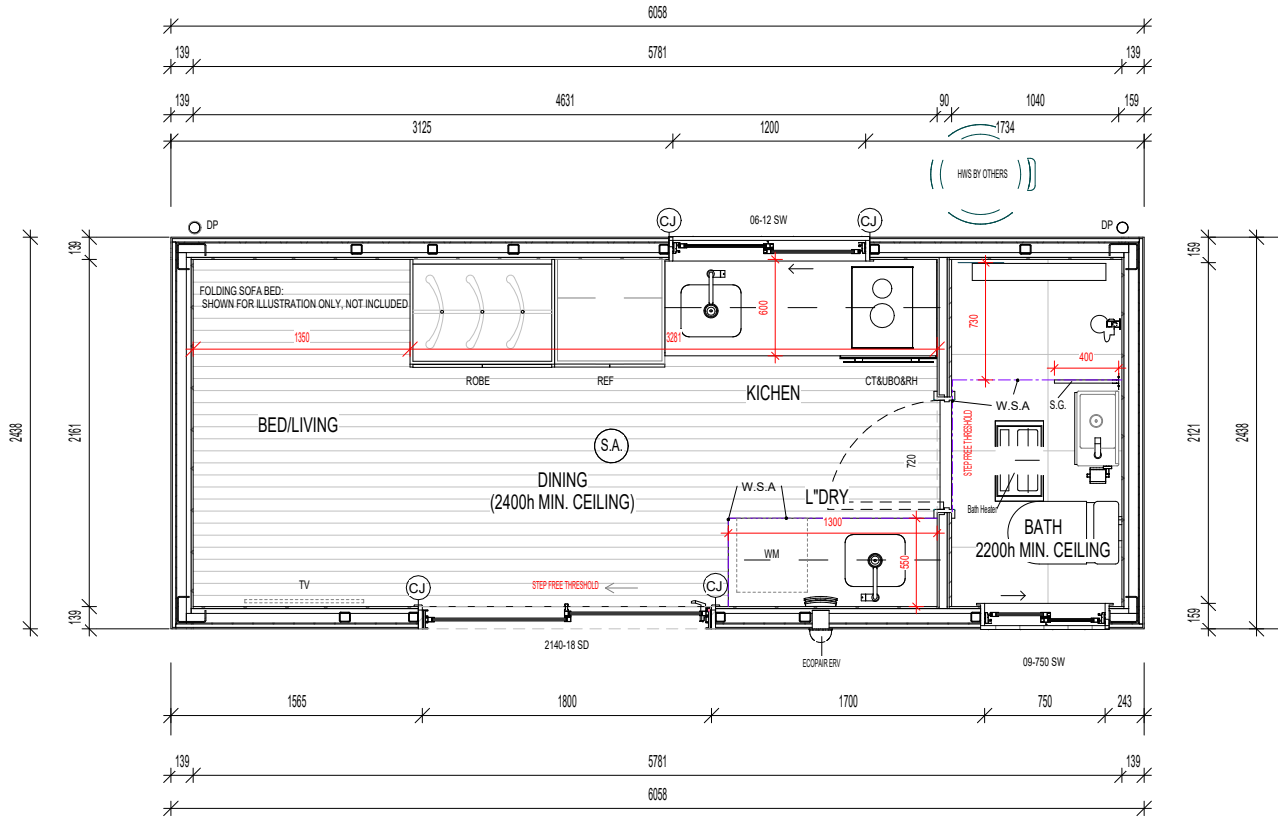

NOTES

- ALL EXTERNAL ELEMENTS(PROPOSED DECK&ROOF)DESIGNED &SUPPLIED BY OTHERS.
- SUREFOOT STUMPS FOOTING LAYOUT REFERENCE ONLY, REFER ENGINEERING DRAWINGS.

	KEYNOTE LEGEND
S.A.	SMOKE ALARMS AS ANNOTATED TO BE PROVIDED AS PER B.C.A. AND AS3786. WHERE MORE THAN ONE SMOKE ALARM IS INSTALLED, THOSE ALARMS MUST BE INTERCONNECTED.
W.S.A	WATER STOP ANGLES TO ALL WET AREA DOORWAYS INCLUDING BATHROOMS, WATER CLOSETS AND LAUNDRIES AS PER BCA 2006 PART 3.8.1.8(C)(II).
S.G	SAFETY GLASS TO SHOWER SCREEN.
S/H SHR	A STEPLESS AND HOBLESS SHOWER.SEMI-FRAMELESS SCREEN,BUT BOTTOM OF SHOWER GLASS DOOR IS FRAMELESS

FLOOR PLAN


SCALE 1 : 30

VISTA

1 BED I 1 BATH I 20.9 M² I 1 MODULE I 6.06 X 3.45 M

AREA SCHEDULE

POD 1	20.90 m²
Grand total	20.90 m²

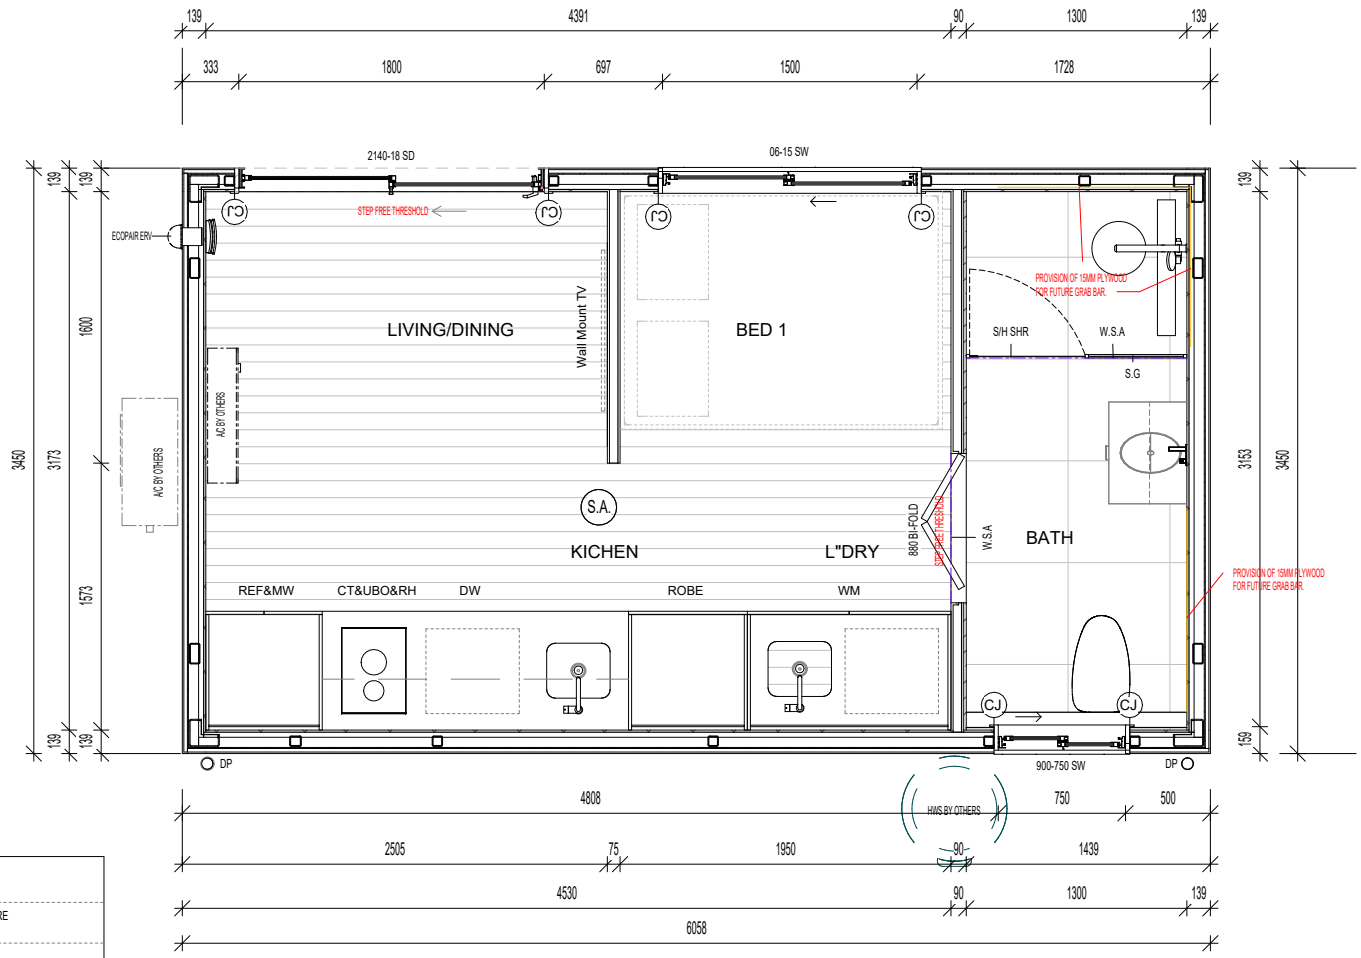

NOTES:

- ALL EXTERNAL ELEMENTS(PROPOSED DECK &ROOF)DESIGNED &SUPPLIED BY OTHERS.
- SUREFOOT STUMPS FOOTING LAYOUT REFERENCE ONLY, REFER ENGINEERING DRAWINGS.

KEYNOTE LEGEND

S.A.	SMOKE ALARMS AS ANNOTATED TO BE PROVIDED AS PER B.C.A. AND AS3786. WHERE MORE THAN ONE SMOKE ALARM IS INSTALLED, THOSE ALARMS MUST BE INTERCONNECTED.
W.S.A	WATER STOP ANGLES TO ALL WET AREA DOORWAYS INCLUDING BATHROOMS, WATER CLOSETS AND LAUNDRIES AS PER NCC 2022 Volume 2
S.G	SAFETY GLASS TO SHOWER SCREEN.
S/H SHR	A STEPLESS AND HOBLESS SHOWER.SEMI-FRAMELESS SCREEN,BUT BOTTOM OF SHOWER GLASS DOOR IS FRAMELESS

FLOOR PLAN

SCALE 1 : 30


HAVEN

1 BED I 1 BATH I 29.6 M² I 2 MODULES I 6.05 X 2.44 M X 2

AREA SCHEDULE	
DECKING	22.4 m²
POD A	14.8 m²
POD B	14.8 m²
Grand total	52.0 m²

WIND CLASSIFICATION - /

SOIL CLASSIFICATION - CLASS N/A

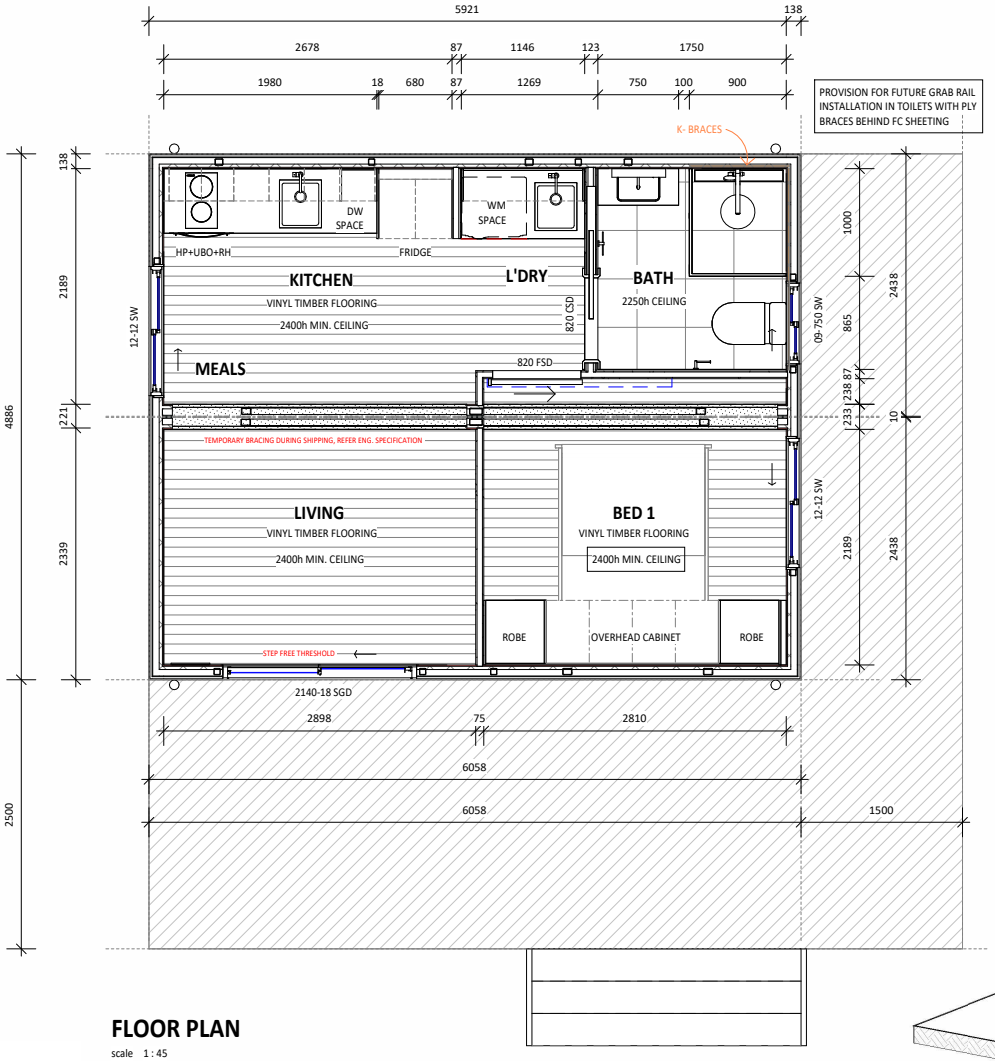


FLOOR PLAN

scale 1 : 45

NOTES


- ALL EXTERNAL ELEMENTS (PROPOSED DECK) DESIGNED & SUPPLIED BY OTHERS.
- DOWNPIPES & GUTTER SUPPLIED INSTALLED ON SITE BY OTHERS.
- SUREFOOT STUMPS FOOTING LAYOUT REFERENCE ONLY, REFER ENGINEERING DRAWINGS.

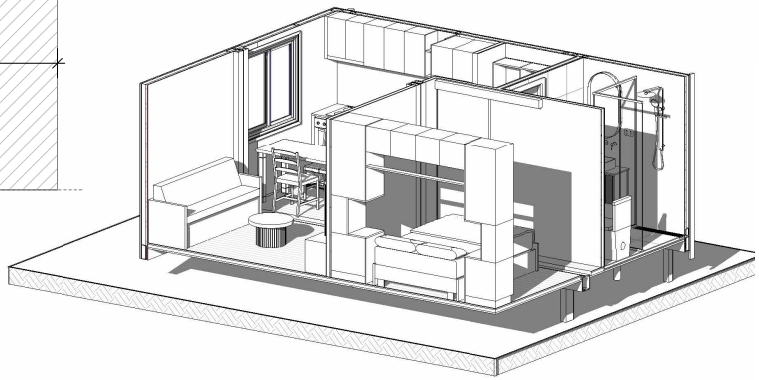

RETREAT

1 BED I 1 BATH I 29.7 M² I 1 MODULE I 12.19 X 2.44 M

AREA SCHEDULE	
POD 1	29.72 m²
Grand total	29.72 m²

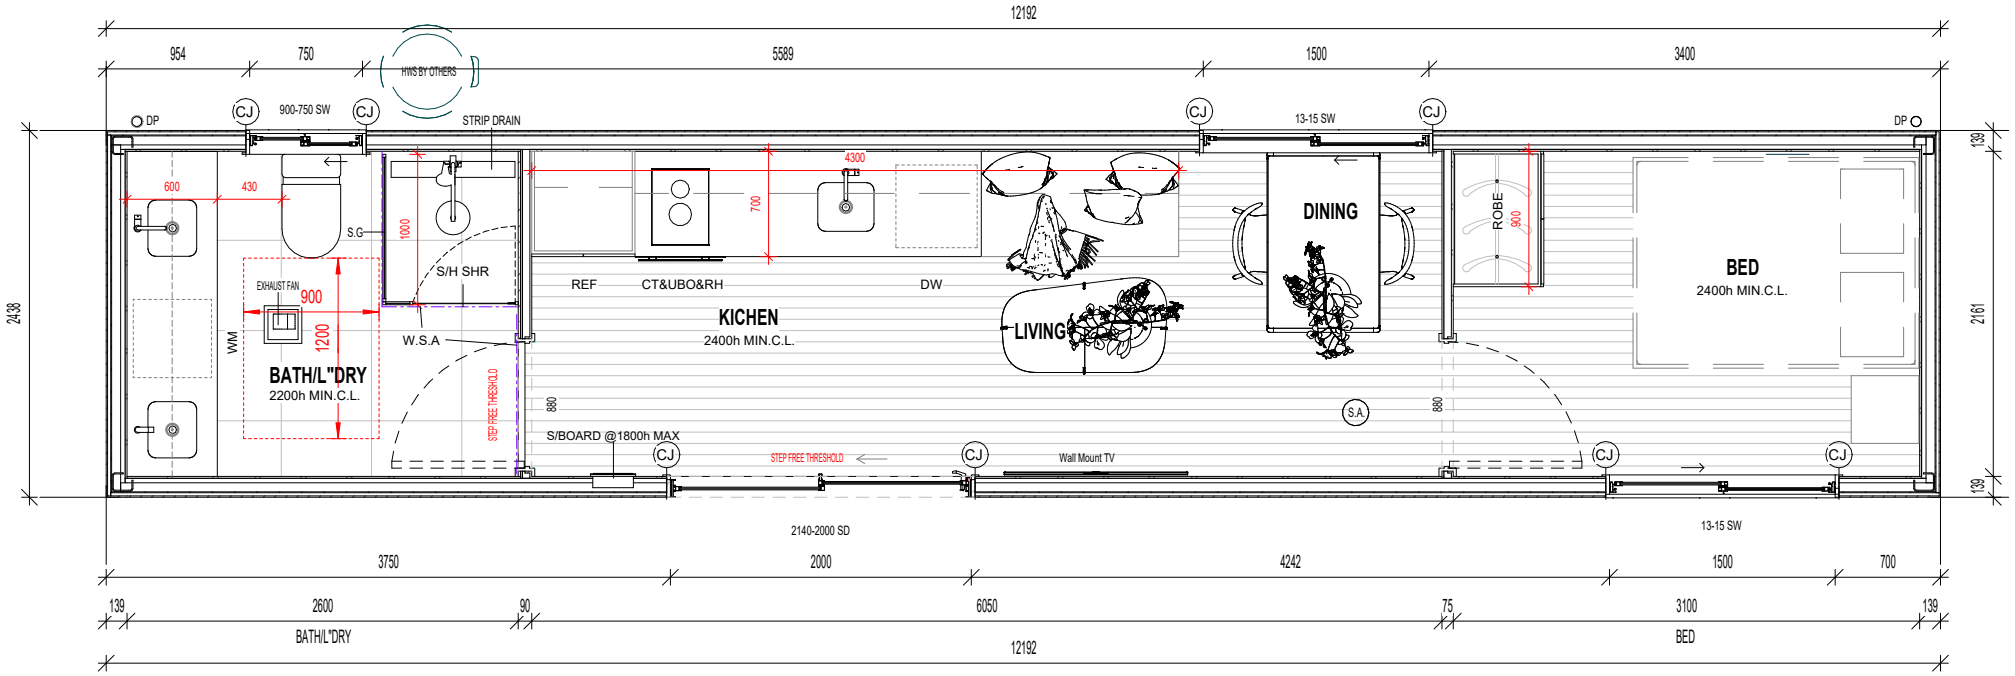

FLOOR PLAN

SCALE 1 : 35

NOTES

- ALL EXTERNAL ELEMENTS(PROPOSED DECK&ROOF)DESIGNED &SUPPLIED BY OTHERS.
- SUREFOOT STUMPS FOOTING LAYOUT REFERENCE ONLY, REFER ENGINEERING DRAWINGS.

	KEYNOTE LEGEND
S.A.	SMOKE ALARMS AS ANNOTATED TO BE PROVIDED AS PER B.C.A. AND AS3786. WHERE MORE THAN ONE SMOKE ALARM IS INSTALLED, THOSE ALARMS MUST BE INTERCONNECTED.
W.S.A	WATER STOP ANGLES TO ALL WET AREA DOORWAYS INCLUDING BATHROOMS, WATER CLOSETS AND LAUNDRIES AS PER BCA NCC2022 Volume 2
S.G	SAFETY GLASS TO SHOWER SCREEN.
S/H SHR	A STEPLESS AND HOBLESS SHOWER.SEMI-FRAMELESS SCREEN,BUT BOTTOM OF SHOWER GLASS DOOR IS FRAMELESS


WILLOW

2 BED I 1 BATH I 42.1 M² I 1 MODULE I 12.19 X 3.45 M

AREA SCHEDULE	
POD	42.1 m²
Grand total	42.1 m²

WIND CLASSIFICATION - /

SOIL CLASSIFICATION - CLASS N/A

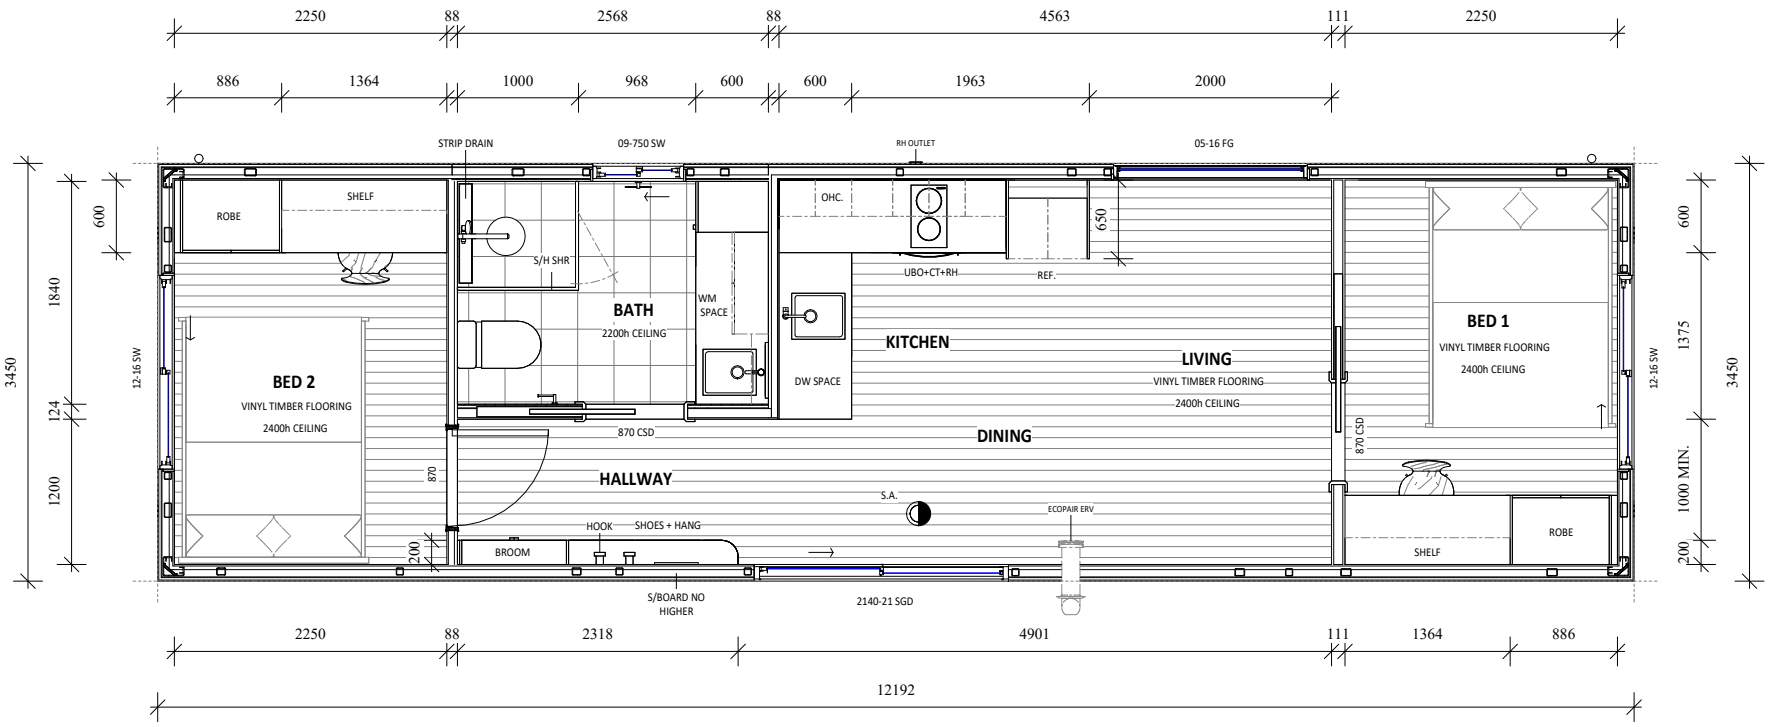

FLOOR PLAN

scale 1 : 40

NOTES

- ALL EXTERNAL ELEMENTS (PROPOSED DECK & ROOF) DESIGNED & SUPPLIED BY OTHERS.
- DOWNPIPES & GUTTER SUPPLIED INSTALLED ON SITE BY OTHERS.
- SUREFOOT STUMPS FOOTING LAYOUT REFERENCE ONLY, REFER ENGINEERING DRAWINGS.

KEYNOTE LEGEND	
S.G.	SAFETY GLASS TO SHOWER SCREEN.
W.S.A.	WATER STOP ANGLES TO ALL WET AREA DOORWAYS INCLUDING BATHROOMS, WATER CLOSETS AND LAUNDRIES AS PER BCA 2006 PART 3.8.1.8(C)(II).


BANKSIA

2 BED I 2 BATH I 59.4 M² I 2 MODULES I 12.10 X 2.44 M X 2

AREA SCHEDULE	
POD B	29.7 m²
POD A	29.7 m²
Grand total	59.4 m²

WIND CLASSIFICATION - /

SOIL CLASSIFICATION - CLASS N/A

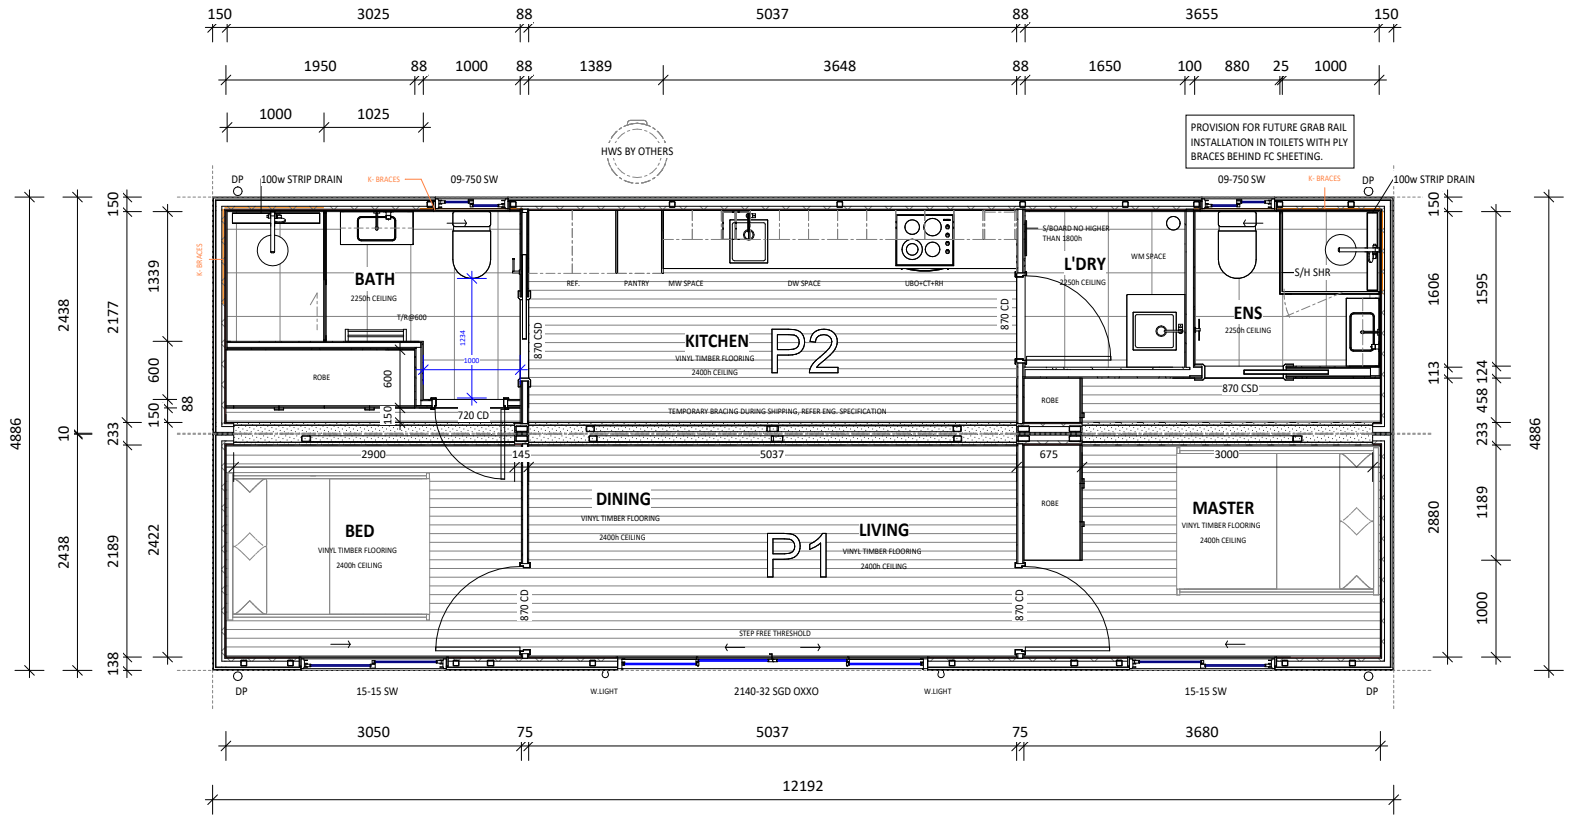


FLOOR PLAN

scale 1 : 50

NOTES

- **ALL EXTERNAL ELEMENTS (PROPOSED DECK) DESIGNED & SUPPLIED BY OTHERS.**
- **DOWNPIPES & GUTTER SUPPLIED INSTALLED ON SITE BY OTHERS.**
- **SUREFOOT STUMPS FOOTING LAYOUT REFERENCE ONLY, REFER ENGINEERING DRAWINGS.**

AREA SCHEDULE	
POD1	42.06 m²
POD2	42.06 m²
Grand total	84.12 m²

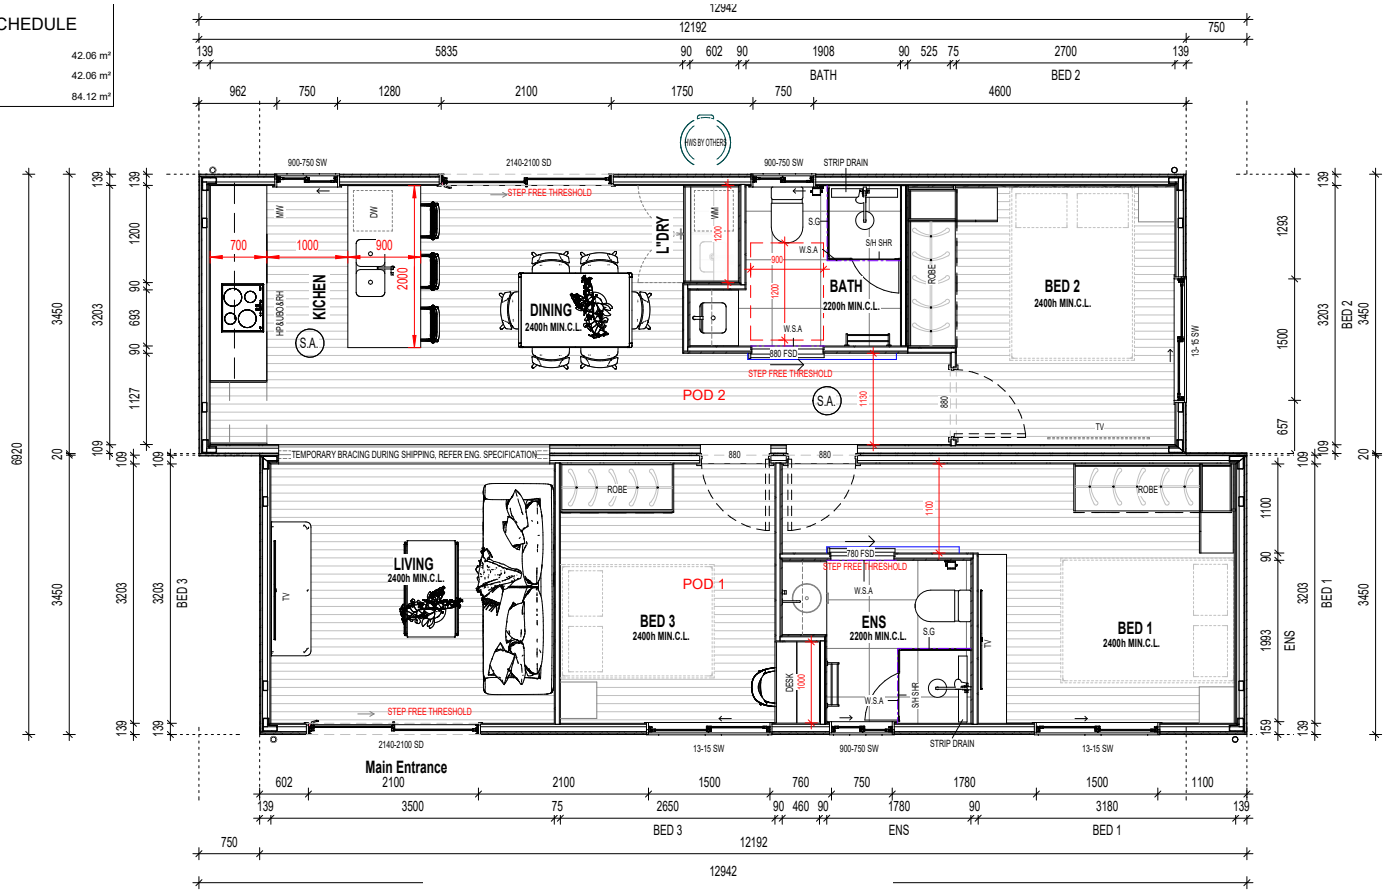

NOTES:

- ALL EXTERNAL ELEMENTS(PROPOSED DECK &ROOF)DESIGNED &SUPPLIED BY OTHERS.
- SUREFOOT STUMPS FOOTING LAYOUT REFERENCE ONLY, REFER ENGINEERING DRAWINGS.

FLOOR PLAN


SCALE 1 : 50

KEYNOTE LEGEND	
S.A.	SMOKE ALARMS AS ANNOTATED TO BE PROVIDED AS PER B.C.A. AND AS3786. WHERE MORE THAN ONE SMOKE ALARM IS INSTALLED, THOSE ALARMS MUST BE INTERCONNECTED.
W.S.A	WATER STOP ANGLES TO ALL WET AREA DOORWAYS INCLUDING BATHROOMS, WATER CLOSETS AND LAUNDRIES AS PER NCC 2022 Volume 2
S.G	SAFETY GLASS TO SHOWER SCREEN.
SH SHR	A STEPLESS AND HOBLESS SHOWER.SEMI-FRAMELESS SCREEN,BUT BOTTOM OF SHOWER GLASS DOOR IS FRAMELESS

CEDAR

4 BED I 2 BATH I 126.2 M² I 3 MODULES I 12.19 X 3.45 M X 3

AREA SCHEDULE	
POD1	42.06 m²
POD2	42.06 m²
POD3	42.06 m²
Grand total	126.18 m²

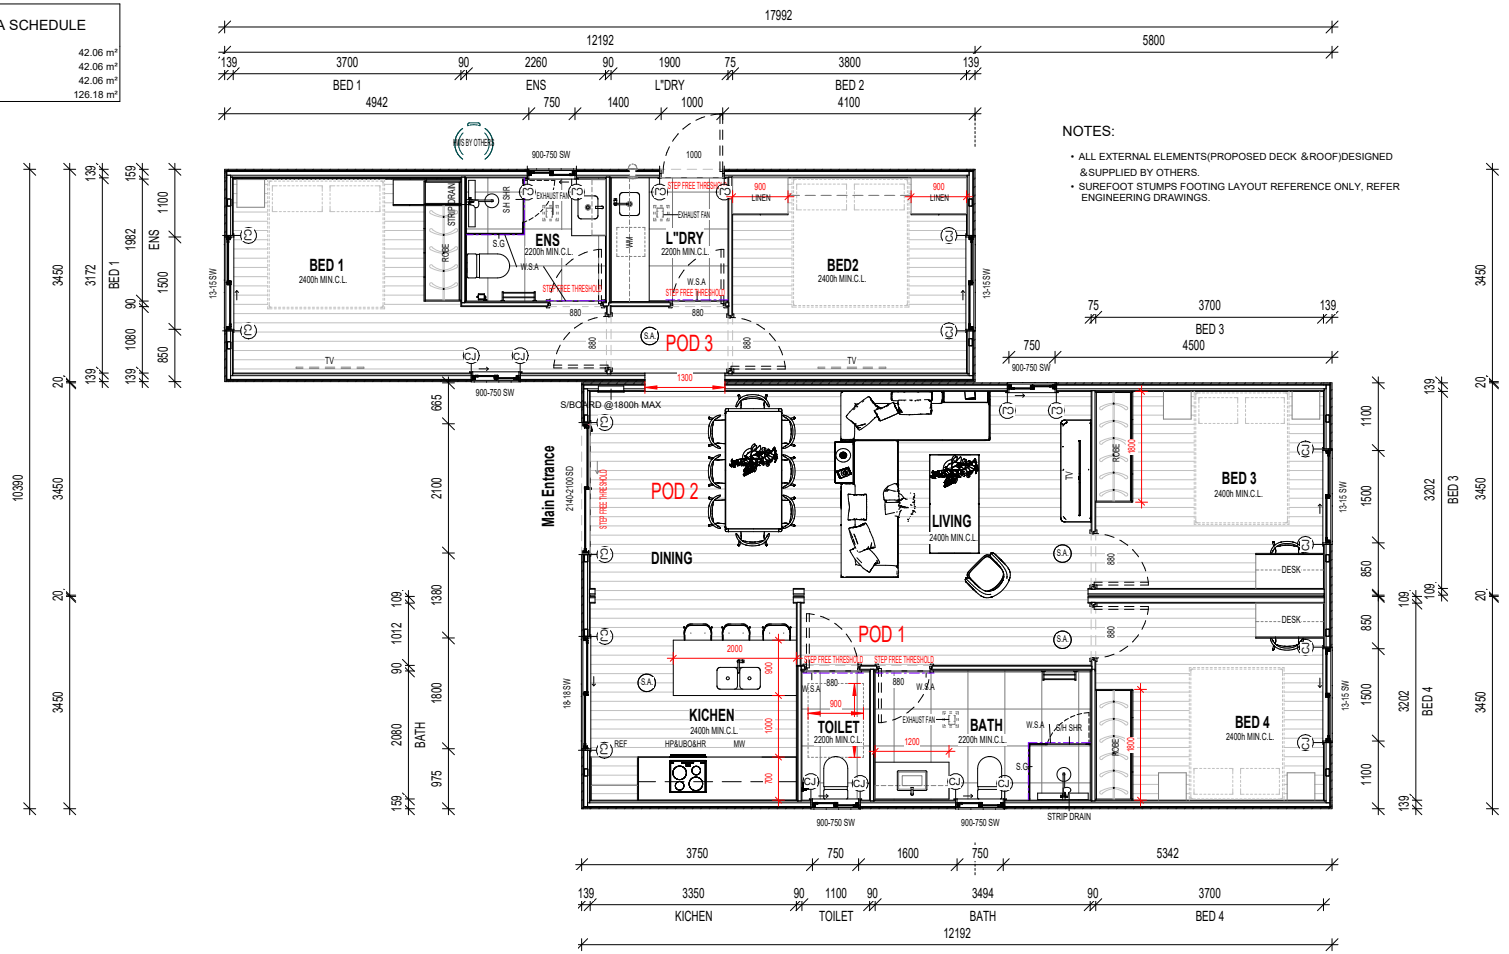

FLOOR PALN

SCALE 1 : 65

KEYNOTE LEGEND	
S.A.	SMOKE ALARMS AS ANNOTATED TO BE PROVIDED AS PER B.C.A. AND AS3786. WHERE MORE THAN ONE SMOKE ALARM IS INSTALLED, THOSE ALARMS MUST BE INTERCONNECTED.
W.S.A	WATER STOP ANGLES TO ALL WET AREA DOORWAYS INCLUDING BATHROOMS, WATER CLOSETS AND LAUNDRIES AS PER NCC2022 Volume 2
S.G	SAFETY GLASS TO SHOWER SCREEN.
S/H SHR	A STEPLESS AND HOBLESS SHOWER,SEMI-FRAMELESS SCREEN,BUT BOTTOM OF SHOWER GLASS DOOR IS FRAMELESS